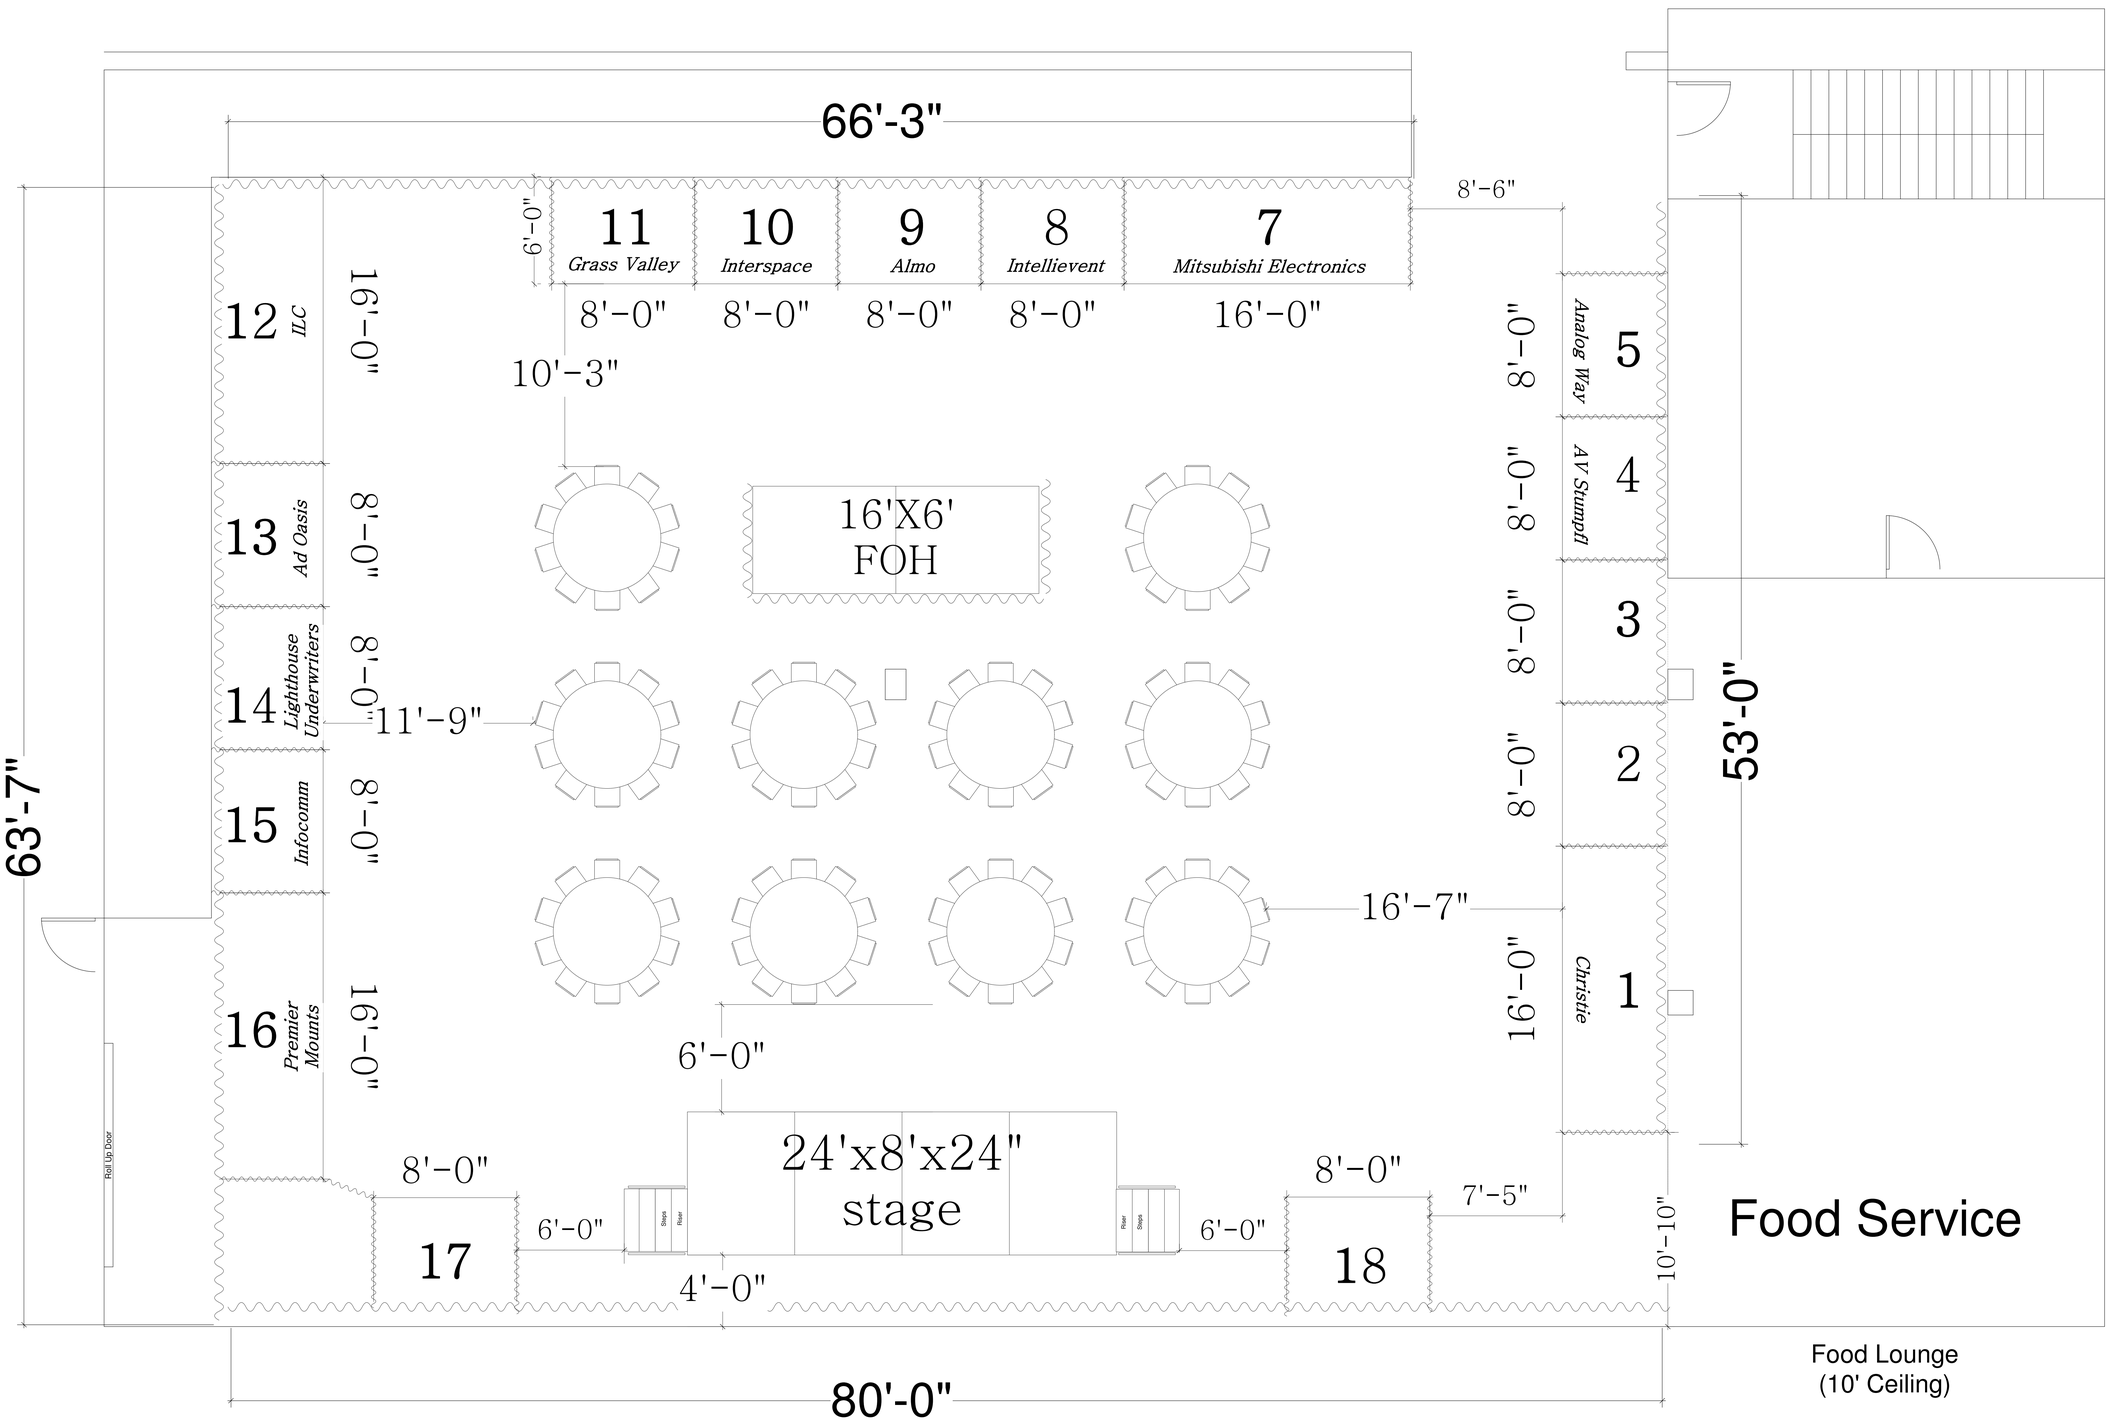

Label Legend :

Conventional

Purpose
Color
Unit Number
Channel
Circuit Number
Universe

Automated

Purpose
Unit Number
Address
Circuit Number
Universe

Key :

Unit Counts :

Project & Client

Rental and Staging Roadshow - Chicago
August 18, 2010

NOTES:

All fixtures to be supplied with safety cable, clamps and color frame.
All fixtures to be BLACK unless otherwise noted.

This document represents the Lighting Designers visual and artistic designs. This document is the property of Intelligent Lighting Creations, Inc. (ILC) and the Lighting Designer. This document and the designs have been developed for a one time use for this project only and remain the property of ILC. This document represents visual concepts and construction suggestions only. These are not construction drawings and don't replace the knowledge of qualified riggers, structural engineers or architects.

Intelligent Lighting Creations

PROJECT
Rental and Staging Roadshow

CLIENT
ILC

Designer	Director
Drawn By: Jose	Scale
Venue: ILC Studio	Revisions: 1 2 3
Show Date: 00/00/00	
CAD File Name: Rental & Staging Roadshow	Drawing No. 1 of 1